



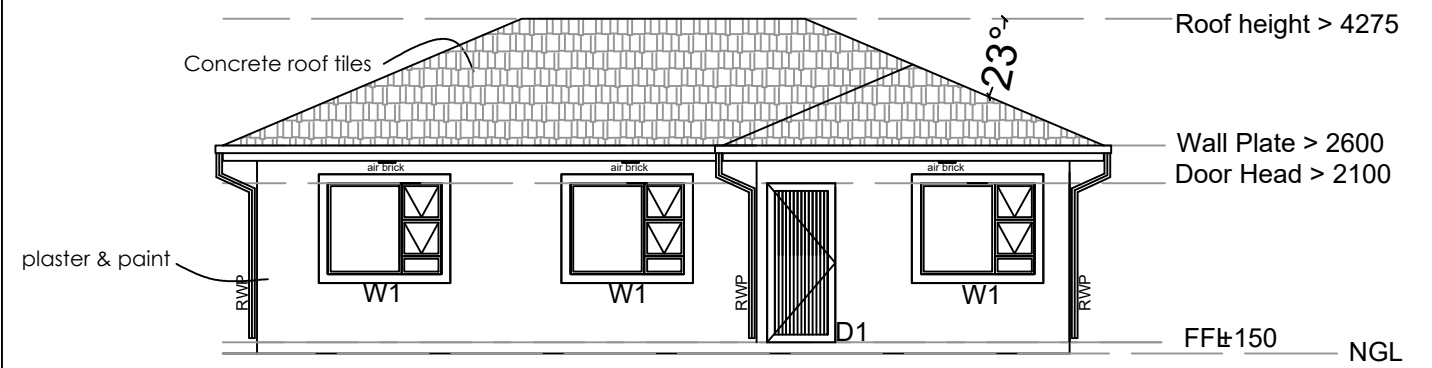


North East Elevation

Scale: 1 : 100

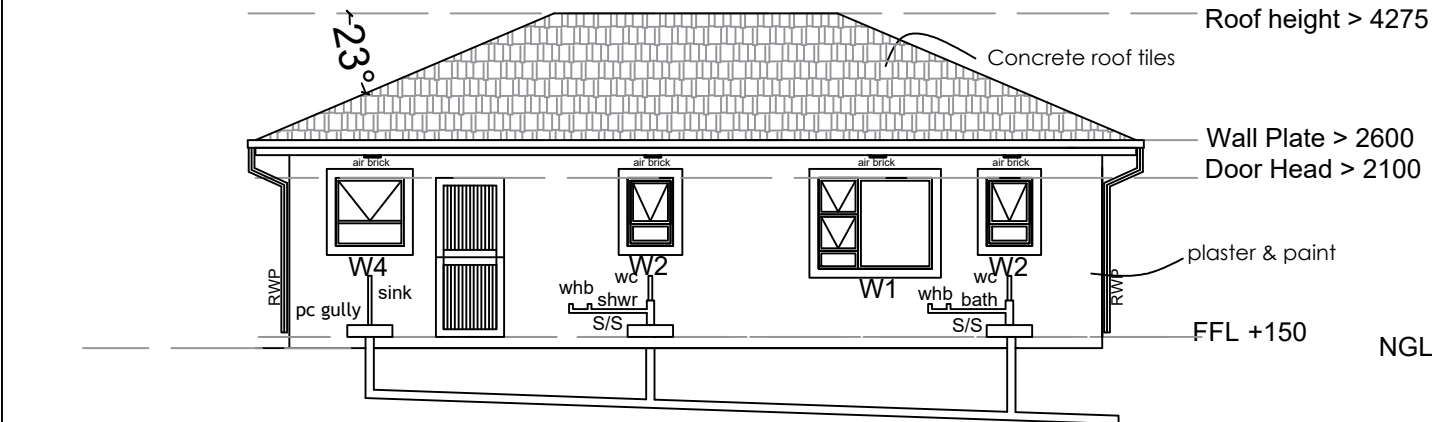


North West Elevation

Scale: 1 : 100

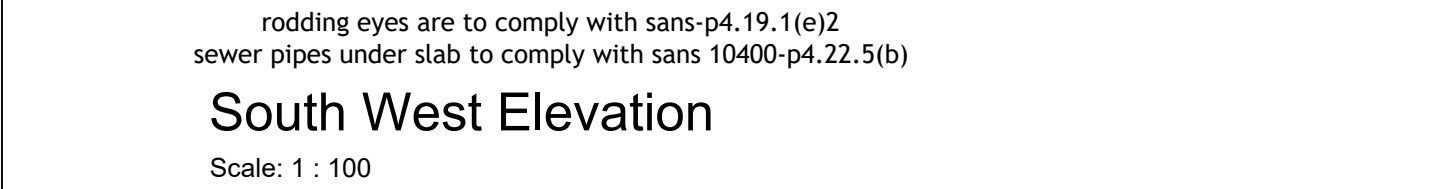


South East Elevation

Scale: 1 : 100

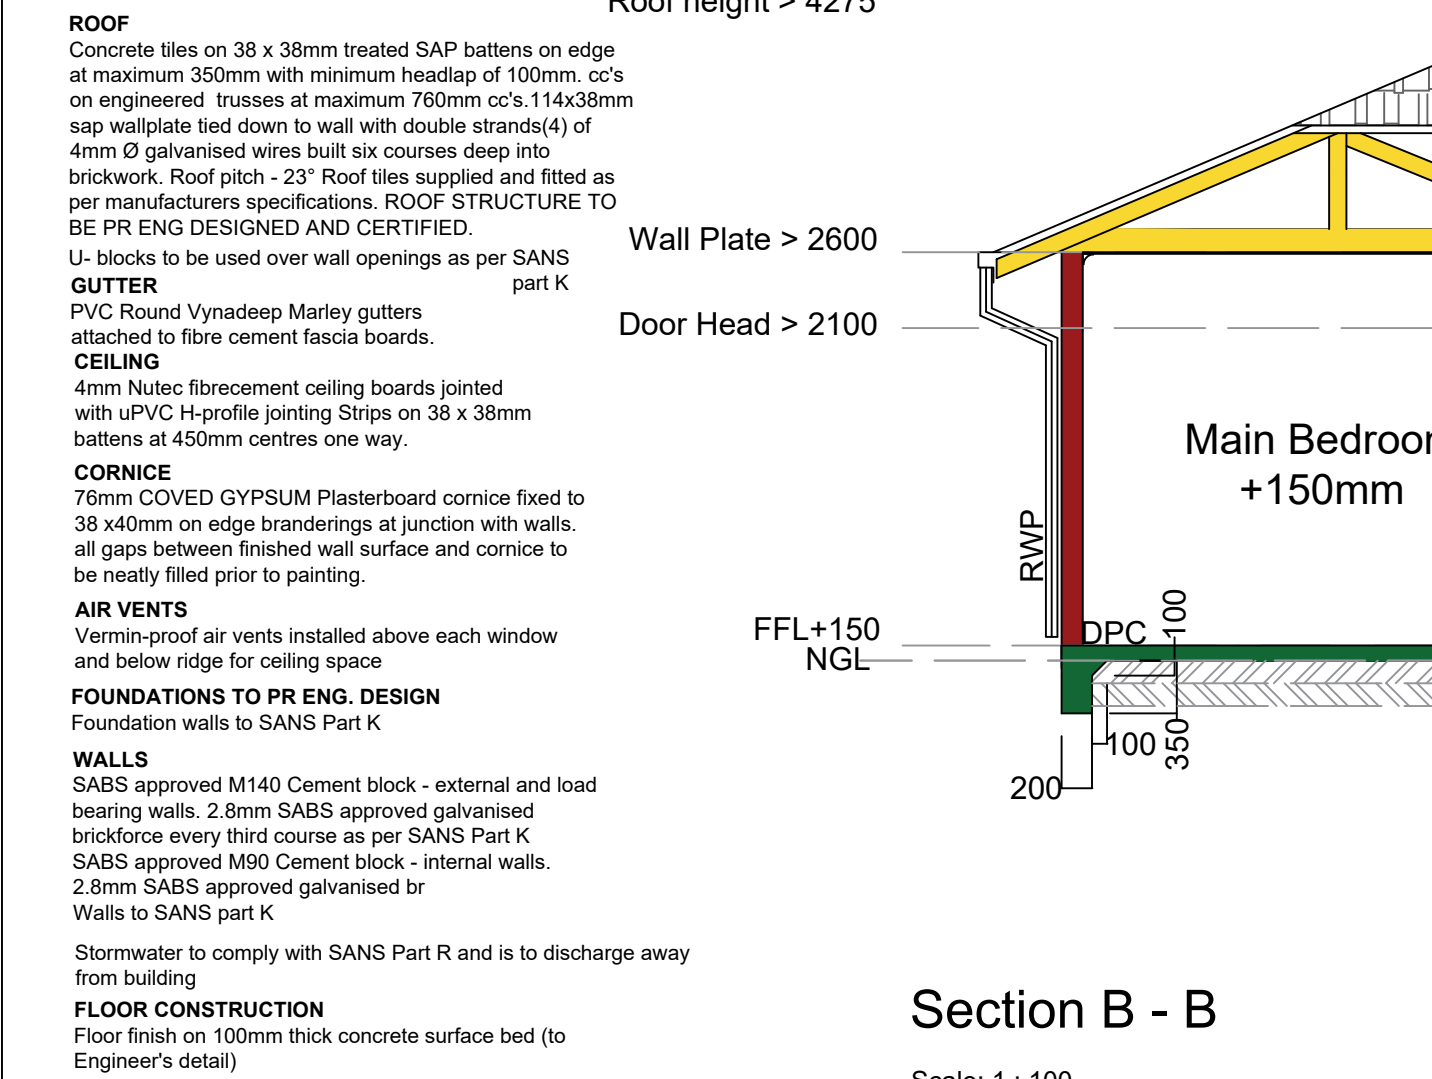


South West Elevation

Scale: 1 : 100

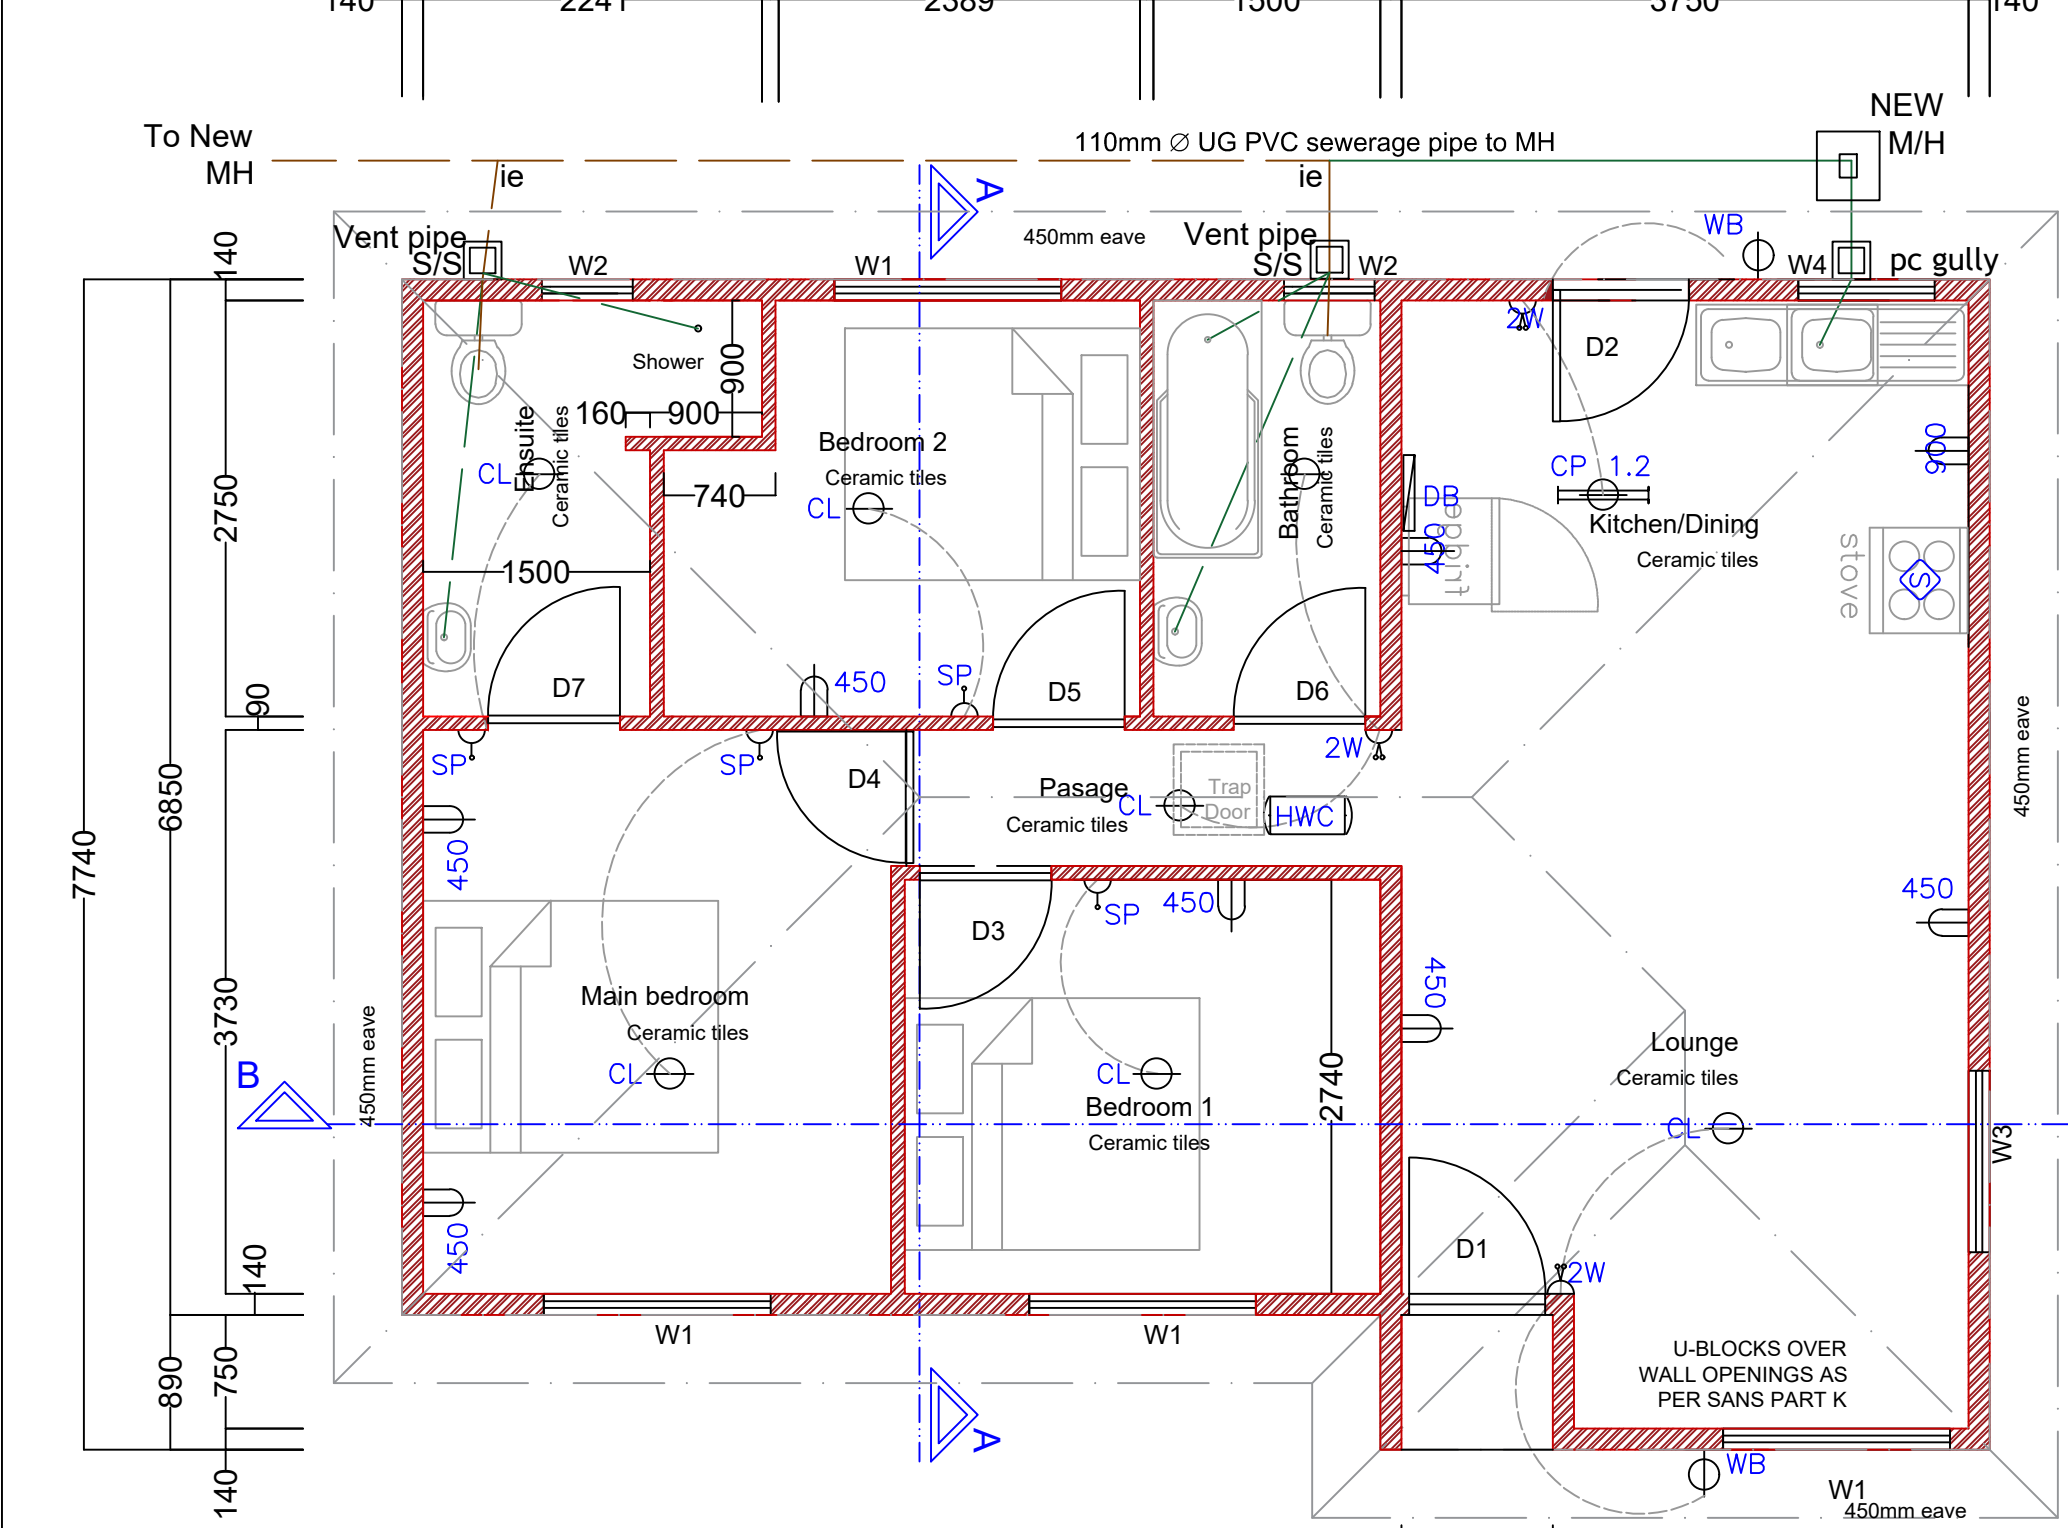

Section B - B

Scale: 1 : 100

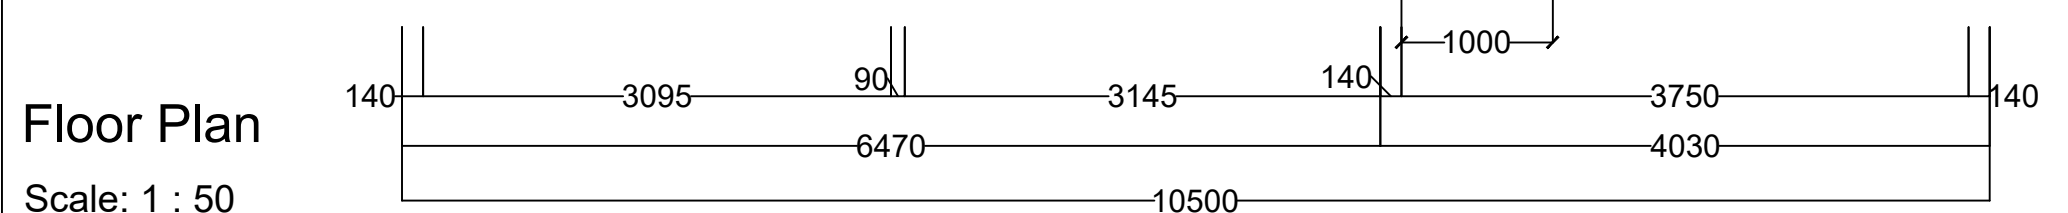

Section A-A

Scale: 1 : 100

Floor Plan

Scale: 1 : 50

South West Elevation

Scale: 1 : 100



Section A-A

Scale: 1 : 100



Section A-A

Scale: 1 : 100



Section A-A

Scale: 1 : 100




Section A-A

Scale: 1 : 100



Section A-A

Scale: 1 : 100

 

Section A-A

Scale: 1 : 100



Section A-A

Scale: 1 : 100



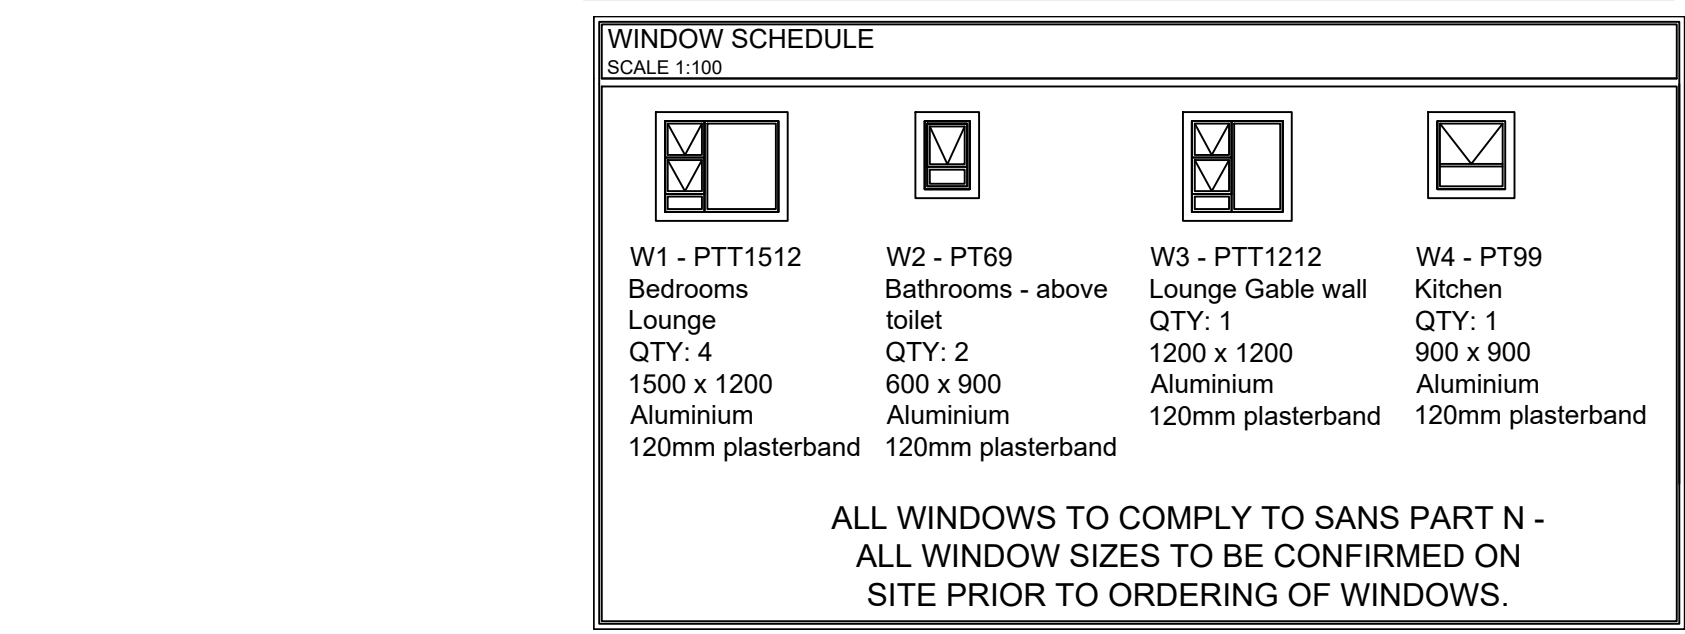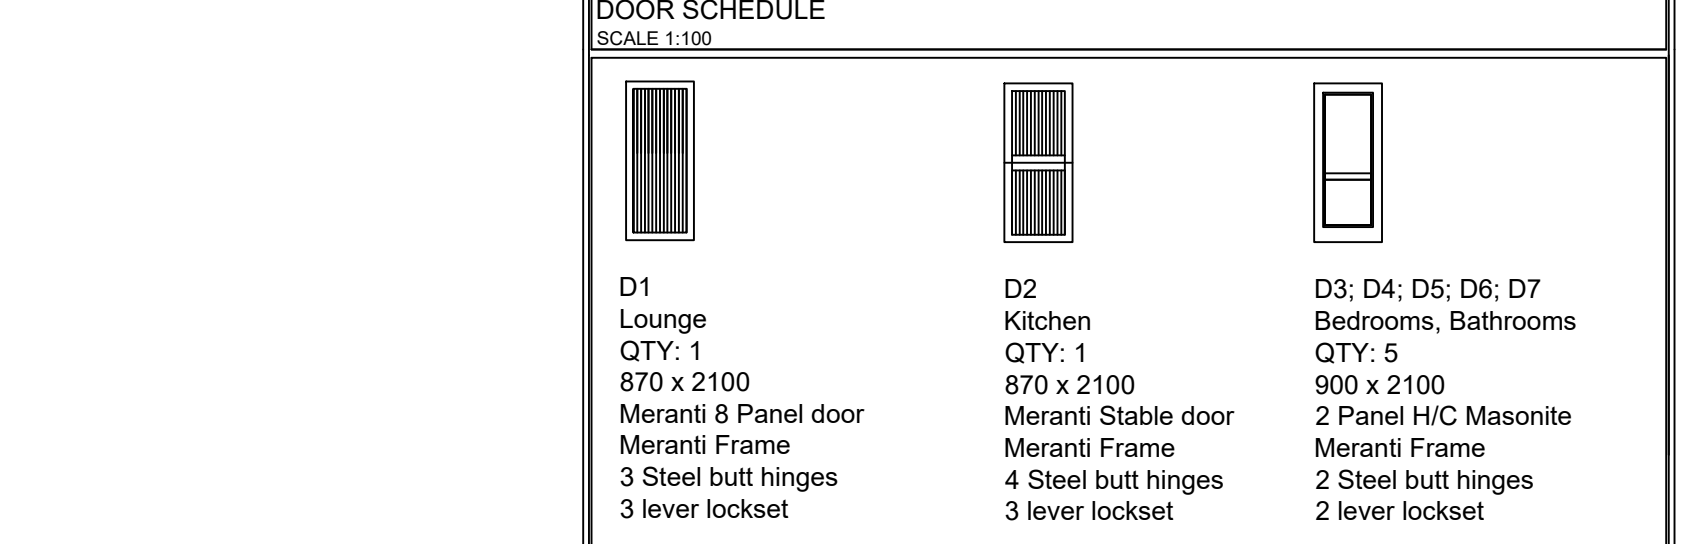

Door Schedule

Scale: 1 : 100



Window Schedule

Scale: 1 : 100




Window Schedule

Scale: 1 : 100




Window Schedule

Scale: 1 : 100

 


Window Schedule

Scale: 1 : 100

 

Window Schedule

Scale: 1 : 100

 

Window Schedule

Scale: 1 : 100



Window Schedule

Scale: 1 : 100



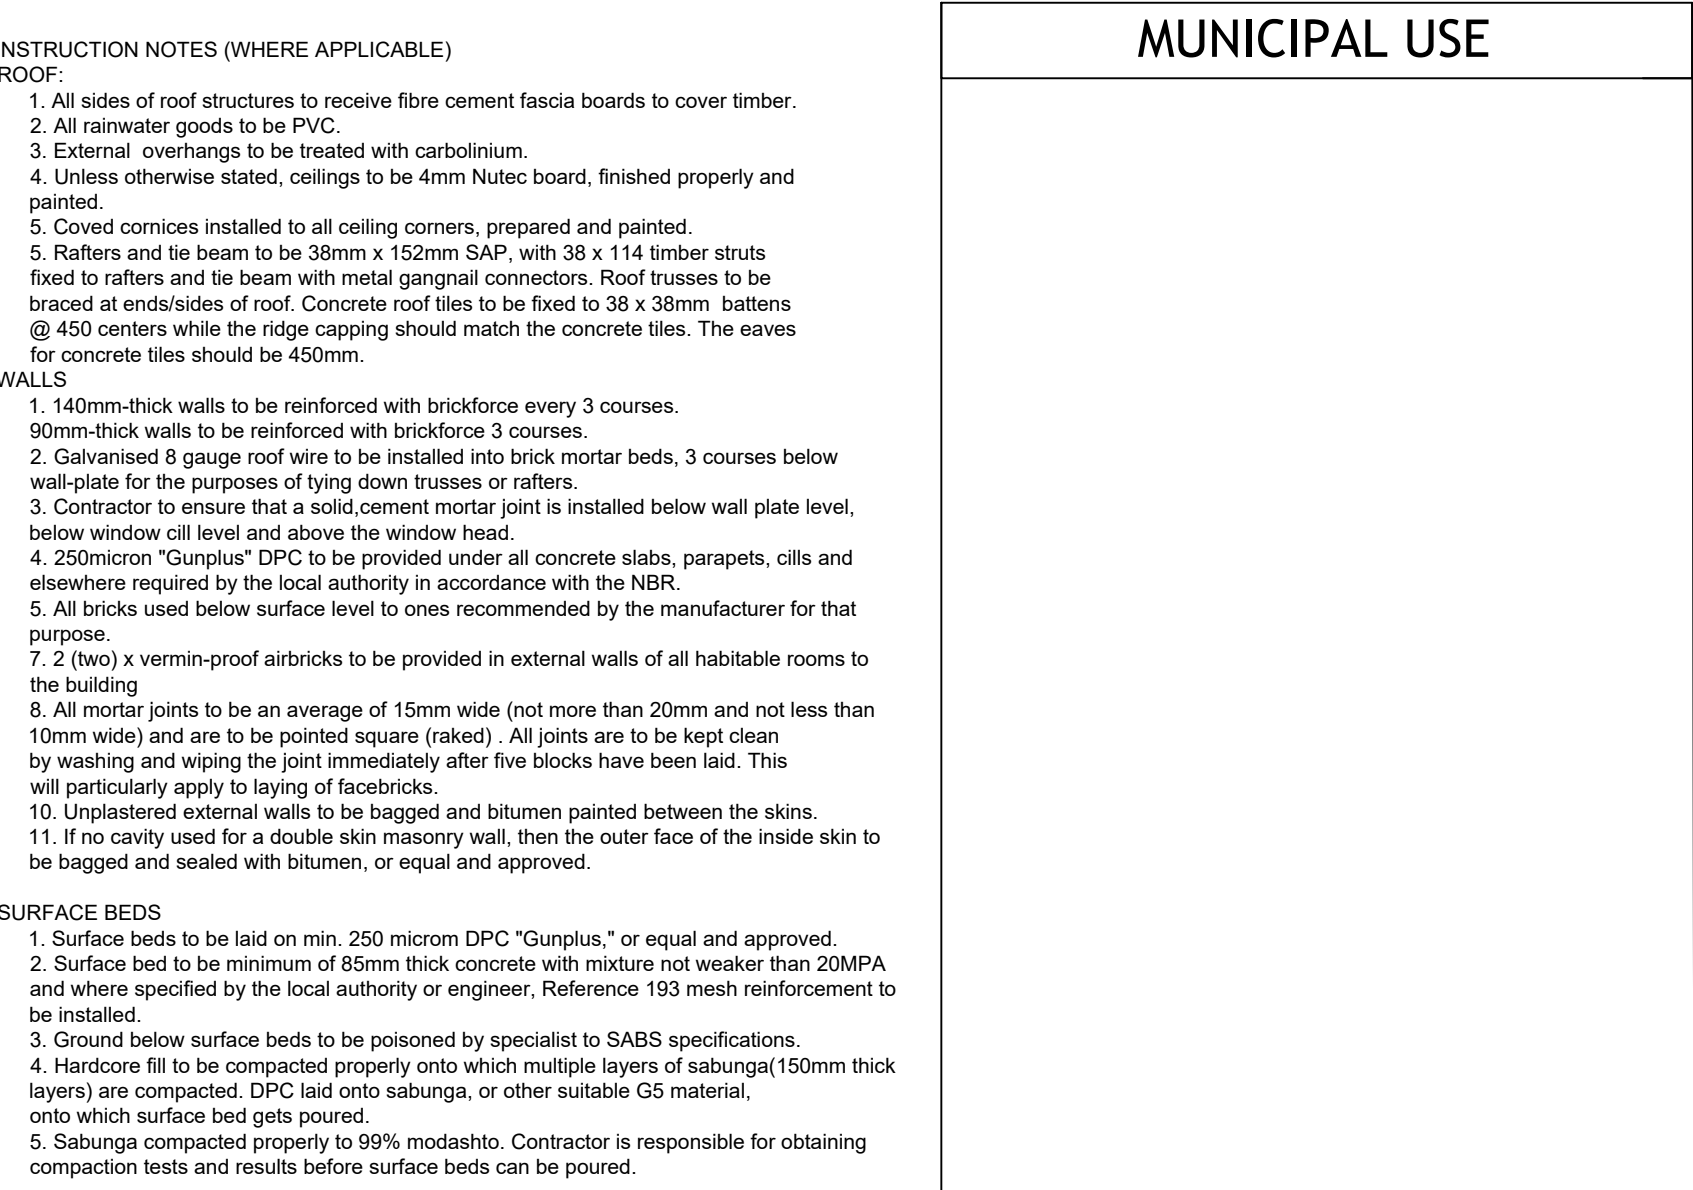

Construction Notes (WHERE APPLICABLE)

Scale: 1 : 100

